
EXISTING

NOTES: All measurements are in mm unless otherwise specified. Do not scale from this drawing. Contractor to check dimensions on site and inform AF Architecture of discrepancies if required. This drawing is subject to Copyright.

Existing Ground Floor Plan - Area of Proposed Works

SCALE 1:50

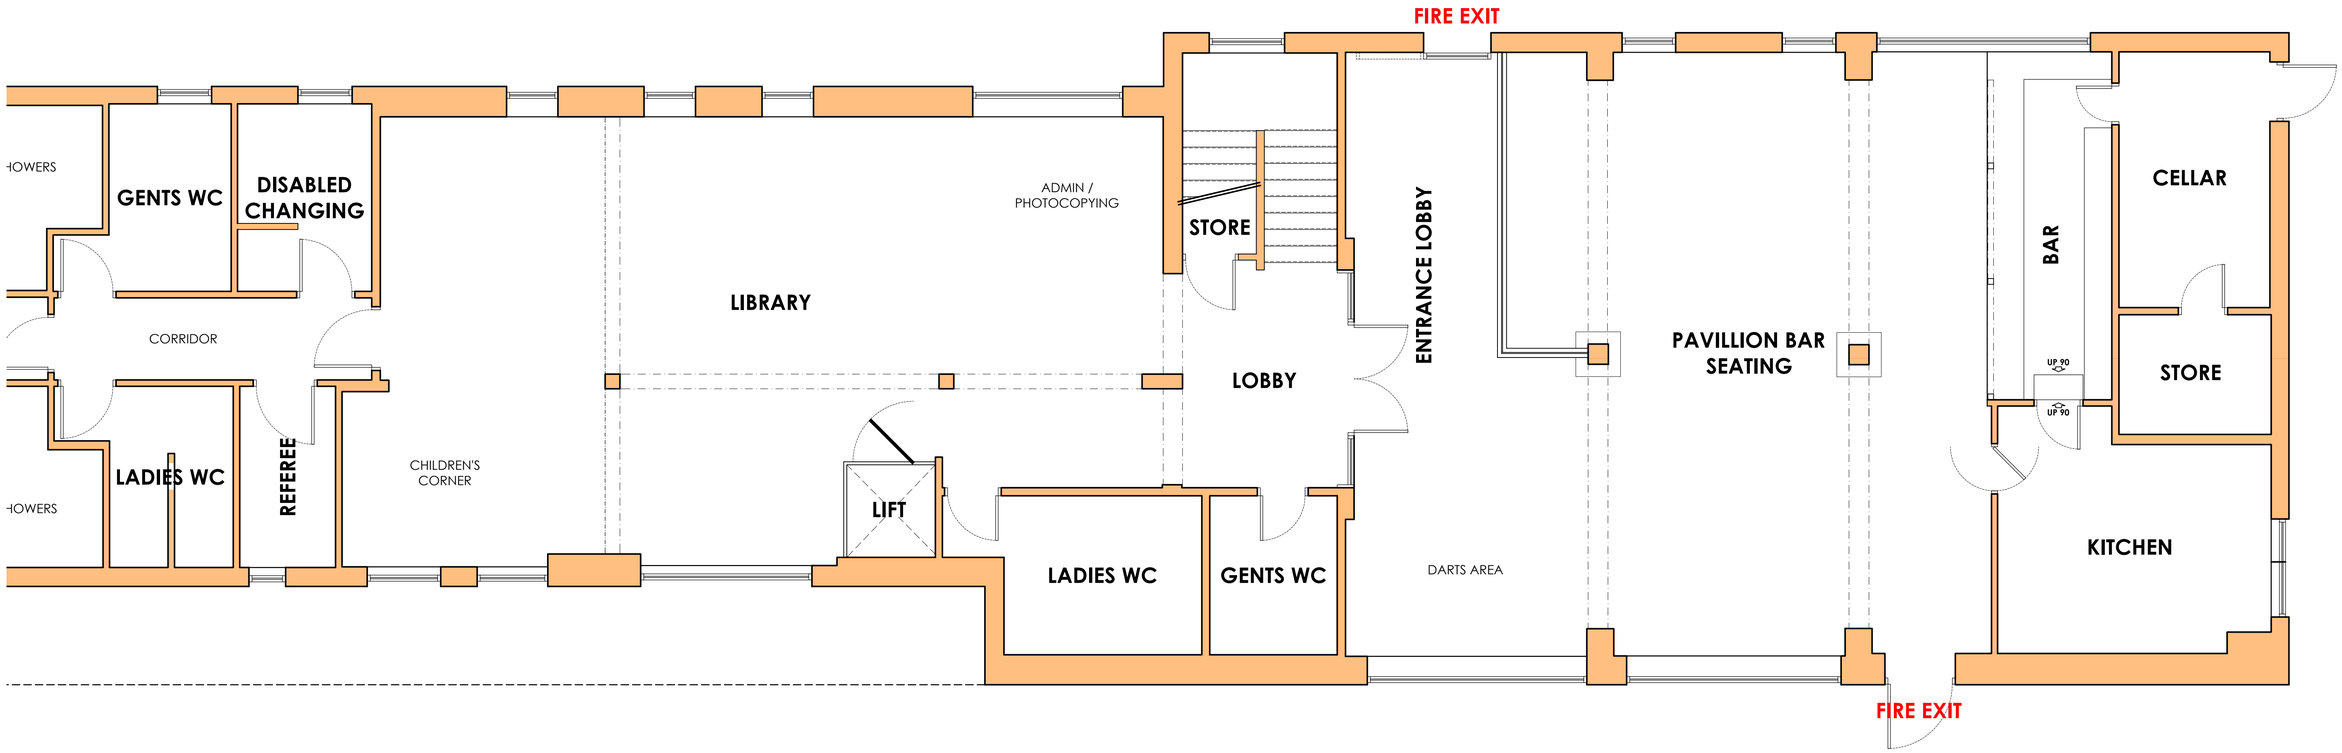



AF Architecture
23 Read Robinson Avenue, Saxilby, Lincoln, Lincolnshire LN1 4AJ
Tel: 07985635436
E-mail: adrian@afarchitecture.co.uk

ARCHITECTURE

EXISTING PROJECT INFORMATION

CLIENT NAME: Saxilby with Ingleby Parish Council

DATE: Sept. 2026

PROPOSAL: Proposed Internal Alterations

SITE ADDRESS: St. Andrews Community Centre, William Street, Saxilby, Lincoln, Lincolnshire LN1 2LP

DRAWING TITLE: **Existing Ground Floor Plan - Area of Proposed Works**

DRAWING NO:	SCALE:	REVISION:	
26/287/Ex - 02	As shown	.	A1